Do not scale from this drawing.
The Contractor shall be responsible for checking dimensions, tolerances & references.
Discrepancies to be verified with Ecoscpae UK before commencement of works.

Scale 1:10

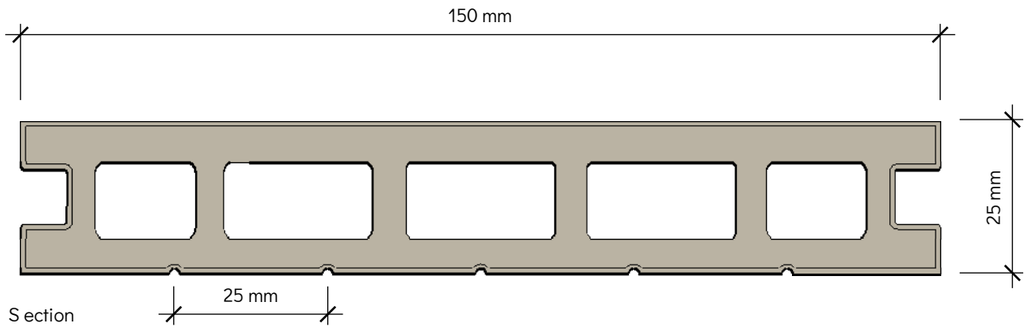

S ection

Scale 1:1

Ecoscape Forma Decking Board

Material: 2nd Generation Wood Plastic Composite with durable co-extrusion capping

Finish: Dual-sided

Wood Grain Effect

1" (25mm) Groove

Product Variants:

	Argent	Flint	Havana	Silver Birch	Spiced Oak
3000mm	**ECO16AR30**	**ECO16FL30**	**ECO16HA30**	**ECO16SB30**	**ECO16SO30**
4800mm	ECO16AR48	ECO16FL48	ECO16HA48	ECO16SB48	ECO16SO48

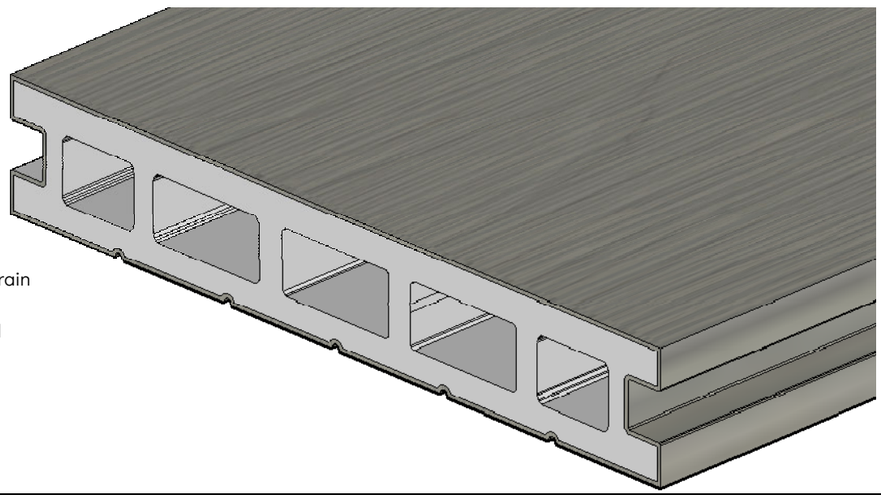

Wood Grain

Iso

Scale 1:1

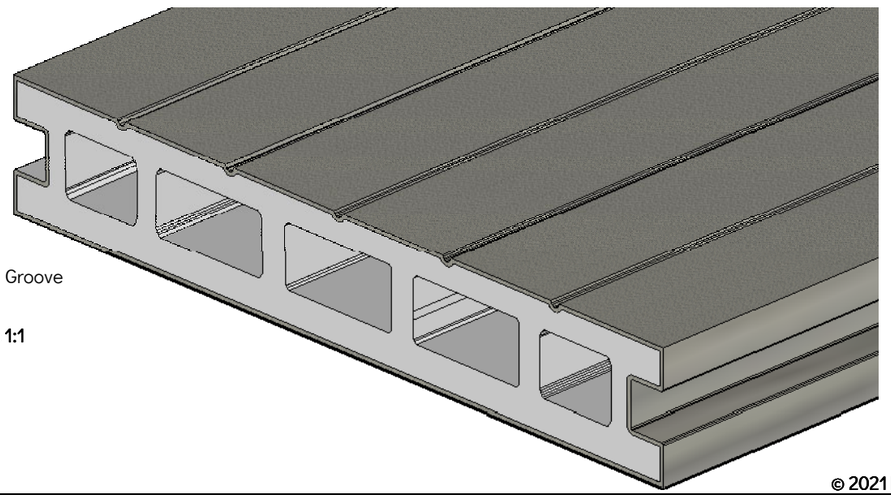

Wide Groove

Iso

Scale 1:1

© 2021 Ecoscape UK Ltd

ECOSCAPE UK
www.ecoscapeuk.co.uk | 0845 9011 988

Ecoscape UK
Higher Broadfield Farm,
Heywood OL10 2TA
www.ecoscapeuk.co.uk
+44 (0) 845 901 1988 / sales@ecoscapeuk.co.uk

Division
Decking
Range
Forma
Item
3.0m Deck Board

Title
ECO16XX30-001
Scale
As Shown @ A3
Sheet
1/4

Description
Forma Deck Board 3000mm Detail
Drawing No
ECO16XX30-001
Part Code
ECO16XX30

Issued
03/02/22
Revision
2

Do not scale from this drawing.
The Contractor shall be responsible for checking dimensions, tolerances & references.
Discrepancies to be verified with Ecoscpae UK before commencement of works.

Composite Decking with Steps Overview - Typical Detail with Flat Trim

1: Flat Trim
2: Decking Board (ECO05AS/AT/AC/AG/AW)
3: Concrete Post Foundations

For further information, see :

Ecoscape "Composite Decking installation Guide"

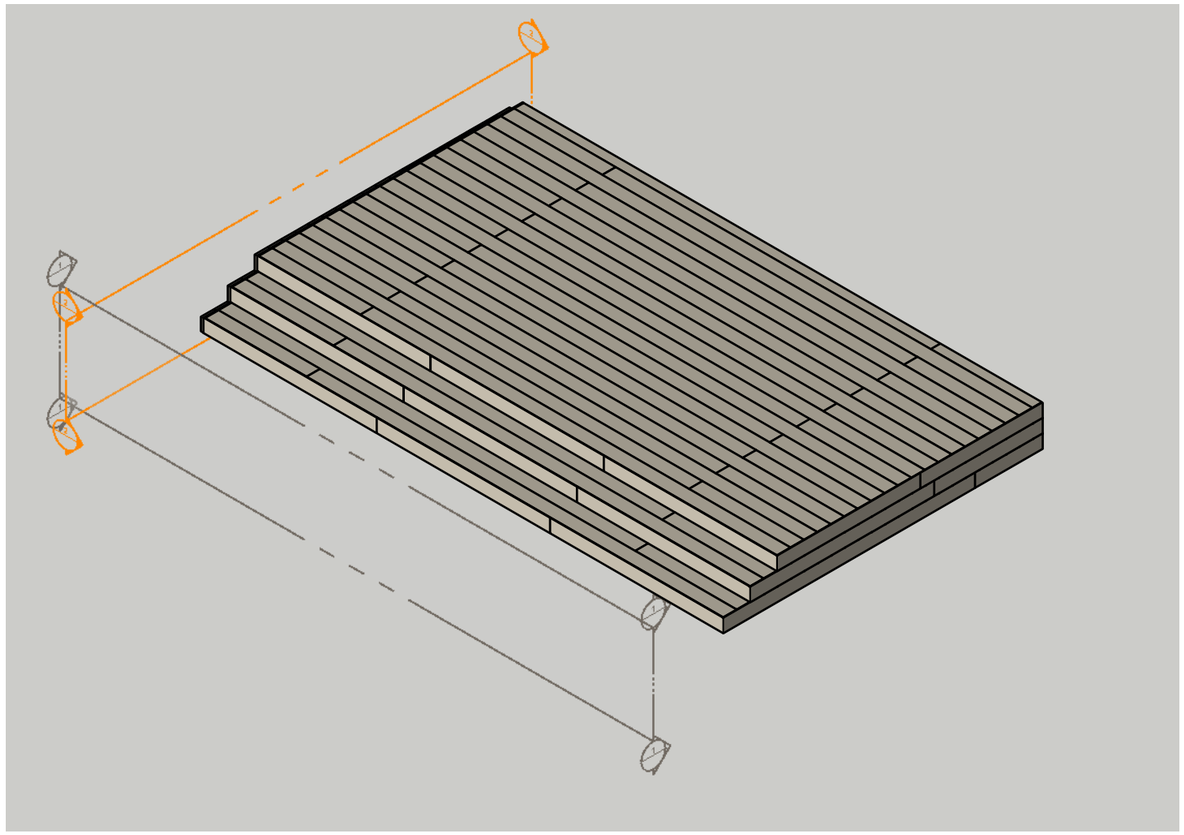

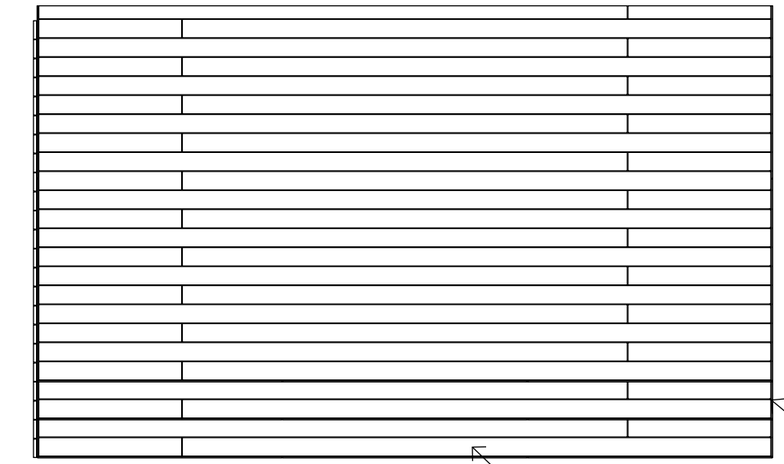

Plan Scale 1:50

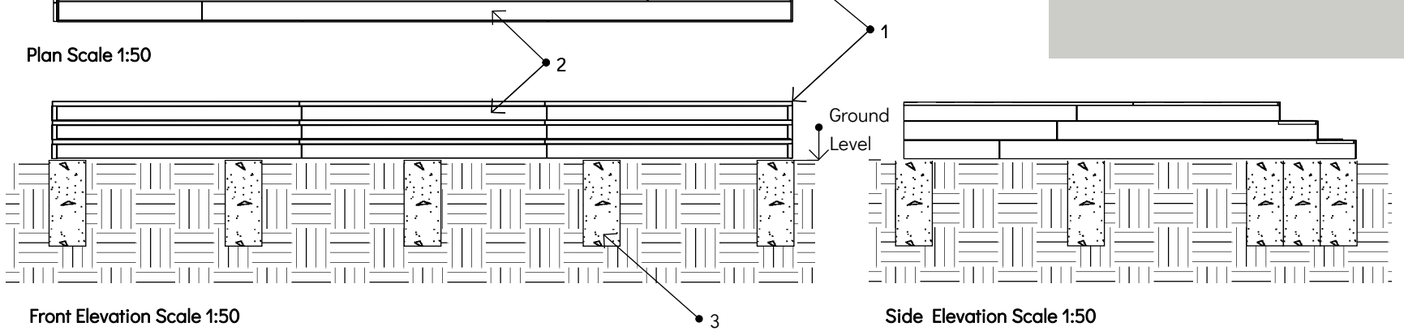

Front Elevation Scale 1:50

Side Elevation Scale 1:50

© 2021 Ecoscape UK Ltd

ECOSCAPE UK
www.ecoscapeuk.co.uk | 0845 9011 988

Ecoscape UK
Higher Broadfield Farm,
Heywood OL10 2TA
www.ecoscapeuk.co.uk
+44 (0) 845 901 1988 / sales@ecoscapeuk.co.uk

Division **Decking** Range **Forma** Item **3.0m Deck Board**	Title **ECO16XX30-001** Scale **As Shown @ A3** Sheet **2/4**	Description **Forma Deck Board 3000mm Detail** Drawing No **ECO16XX30-001** Part Code **ECO16XX30**	Issued **03/02/22** Revision **2**

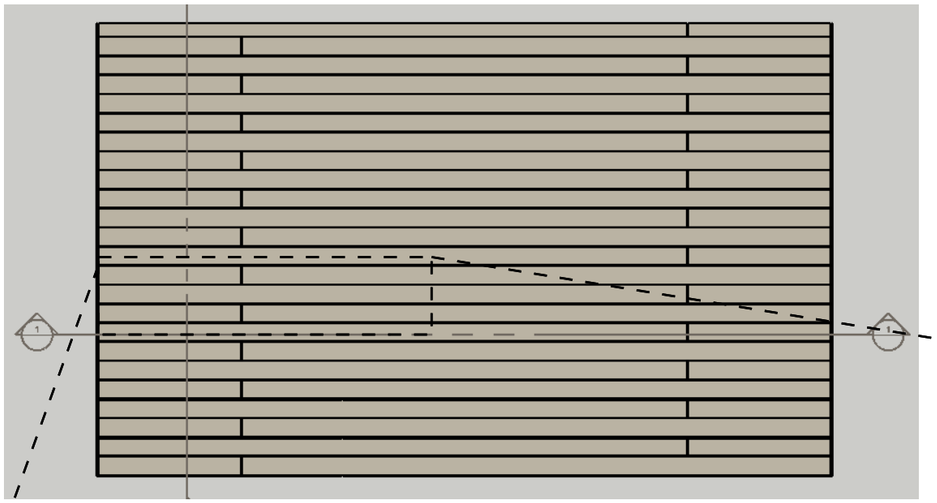

Plan Scale: 1:50

1: Flat Trim
2: Colour Coded Screw
3: Hidden T-Clip
4. Locking Clip
5: Expansion Gap - see Expansion Gap Table ('Composite Decking Installation Guide, p.34)
6: Substructure
7: Deck Board

For further information, see :

Ecoscape "Composite Decking installation Guide"

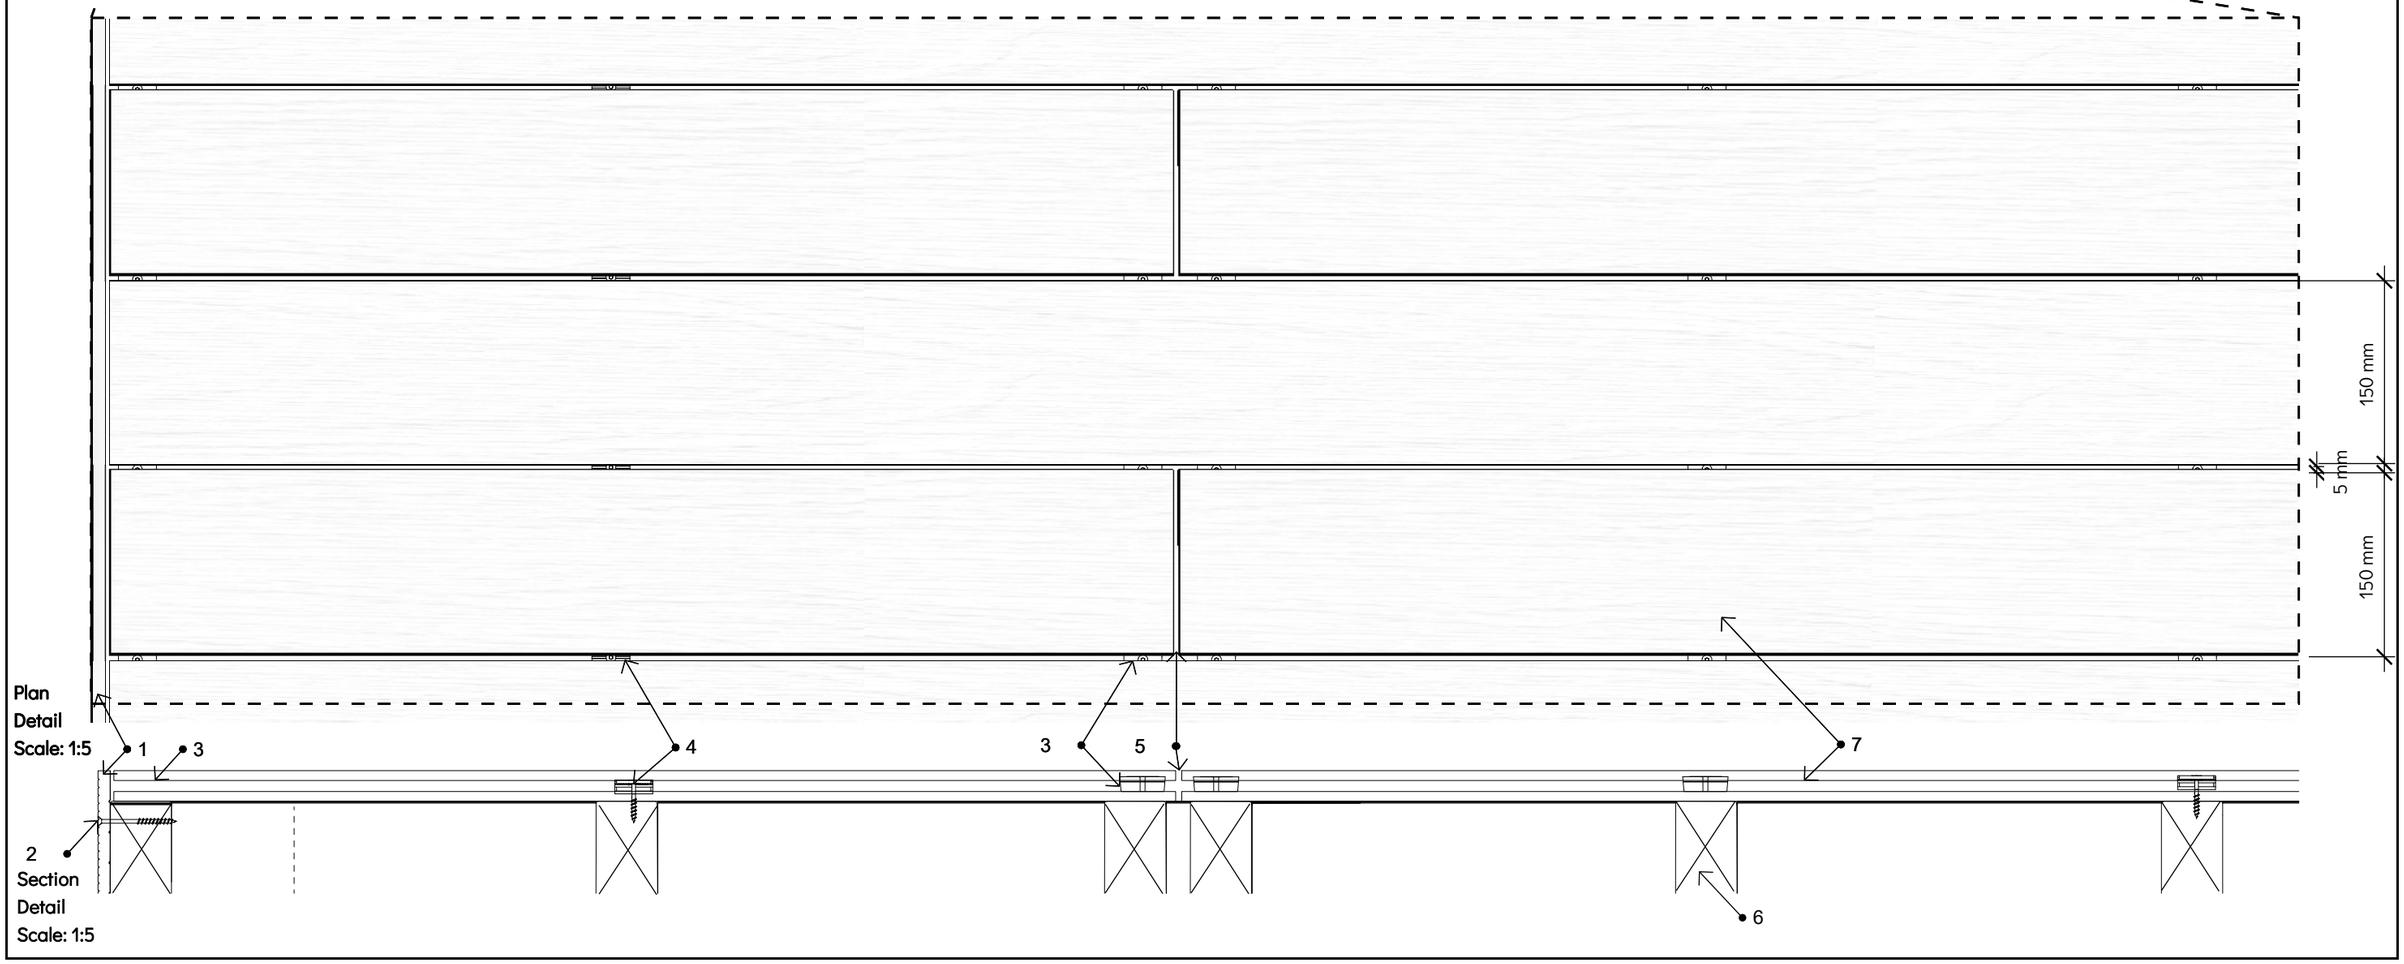

ECOSCAPE UK
www.ecoscapeuk.co.uk | 0845 9011 988

Ecoscape UK
Higher Broadfield Farm,
Heywood OL10 2TA
www.ecoscapeuk.co.uk
+44 (0) 845 901 1988 / sales@ecoscapeuk.co.uk

Division: **Decking**	Title: **ECO16XX30-001**	Description: **Forma Deck Board 3000mm Detail**	Issued: **03/02/22**
Range: **Forma**	Scale: **As Shown @ A3**	Drawing No: **ECO16XX30-001**	Revision: **2**
Item: **3.0m Deck Board**	Sheet: **3/4**	Part Code: **ECO16XX30**	

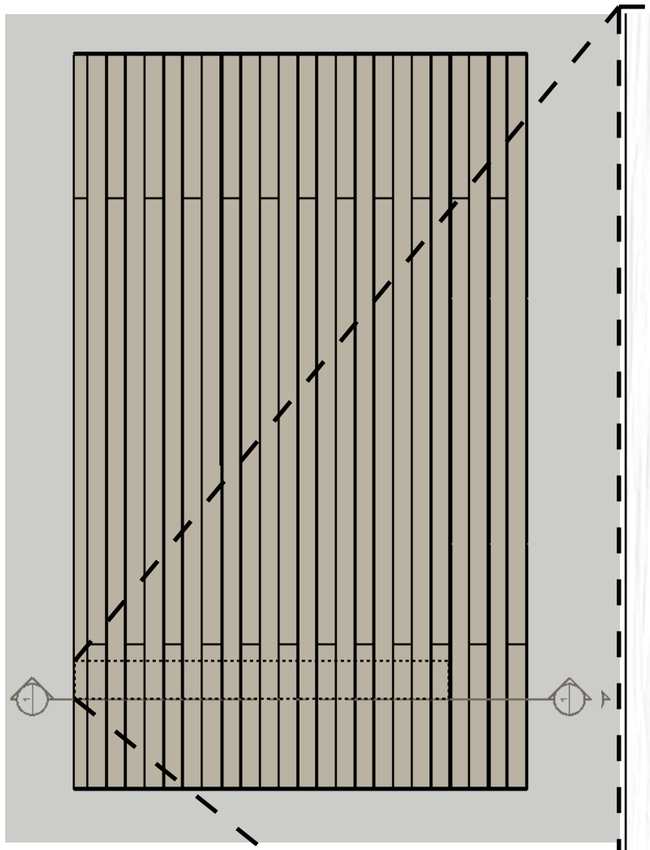

Plan Scale: 1:50

1*: Cut-to-fit Deck board (face fixed)
2*: Colour Coded Screw
3: Hidden T-Clip
4. Expansion Gap - see Expansion Gap Table ('Composite Decking Installation Guide, p.34)
5: Deck Board
6: Substructure
7: Start / Finish Clip
8: Flat Trim

*:(NB. It is recommended to fix all deck boards using our purpose-made decking clips. On occasion where a full-width board cannot be used, it may be necessary to face fix using Colour Coded Screws in pre-drilled and countersunk holes).

For further information, see :

Ecoscape "Composite Decking installation Guide"

Plan Detail Scale: 1:2

Section Detail Scale: 1:2

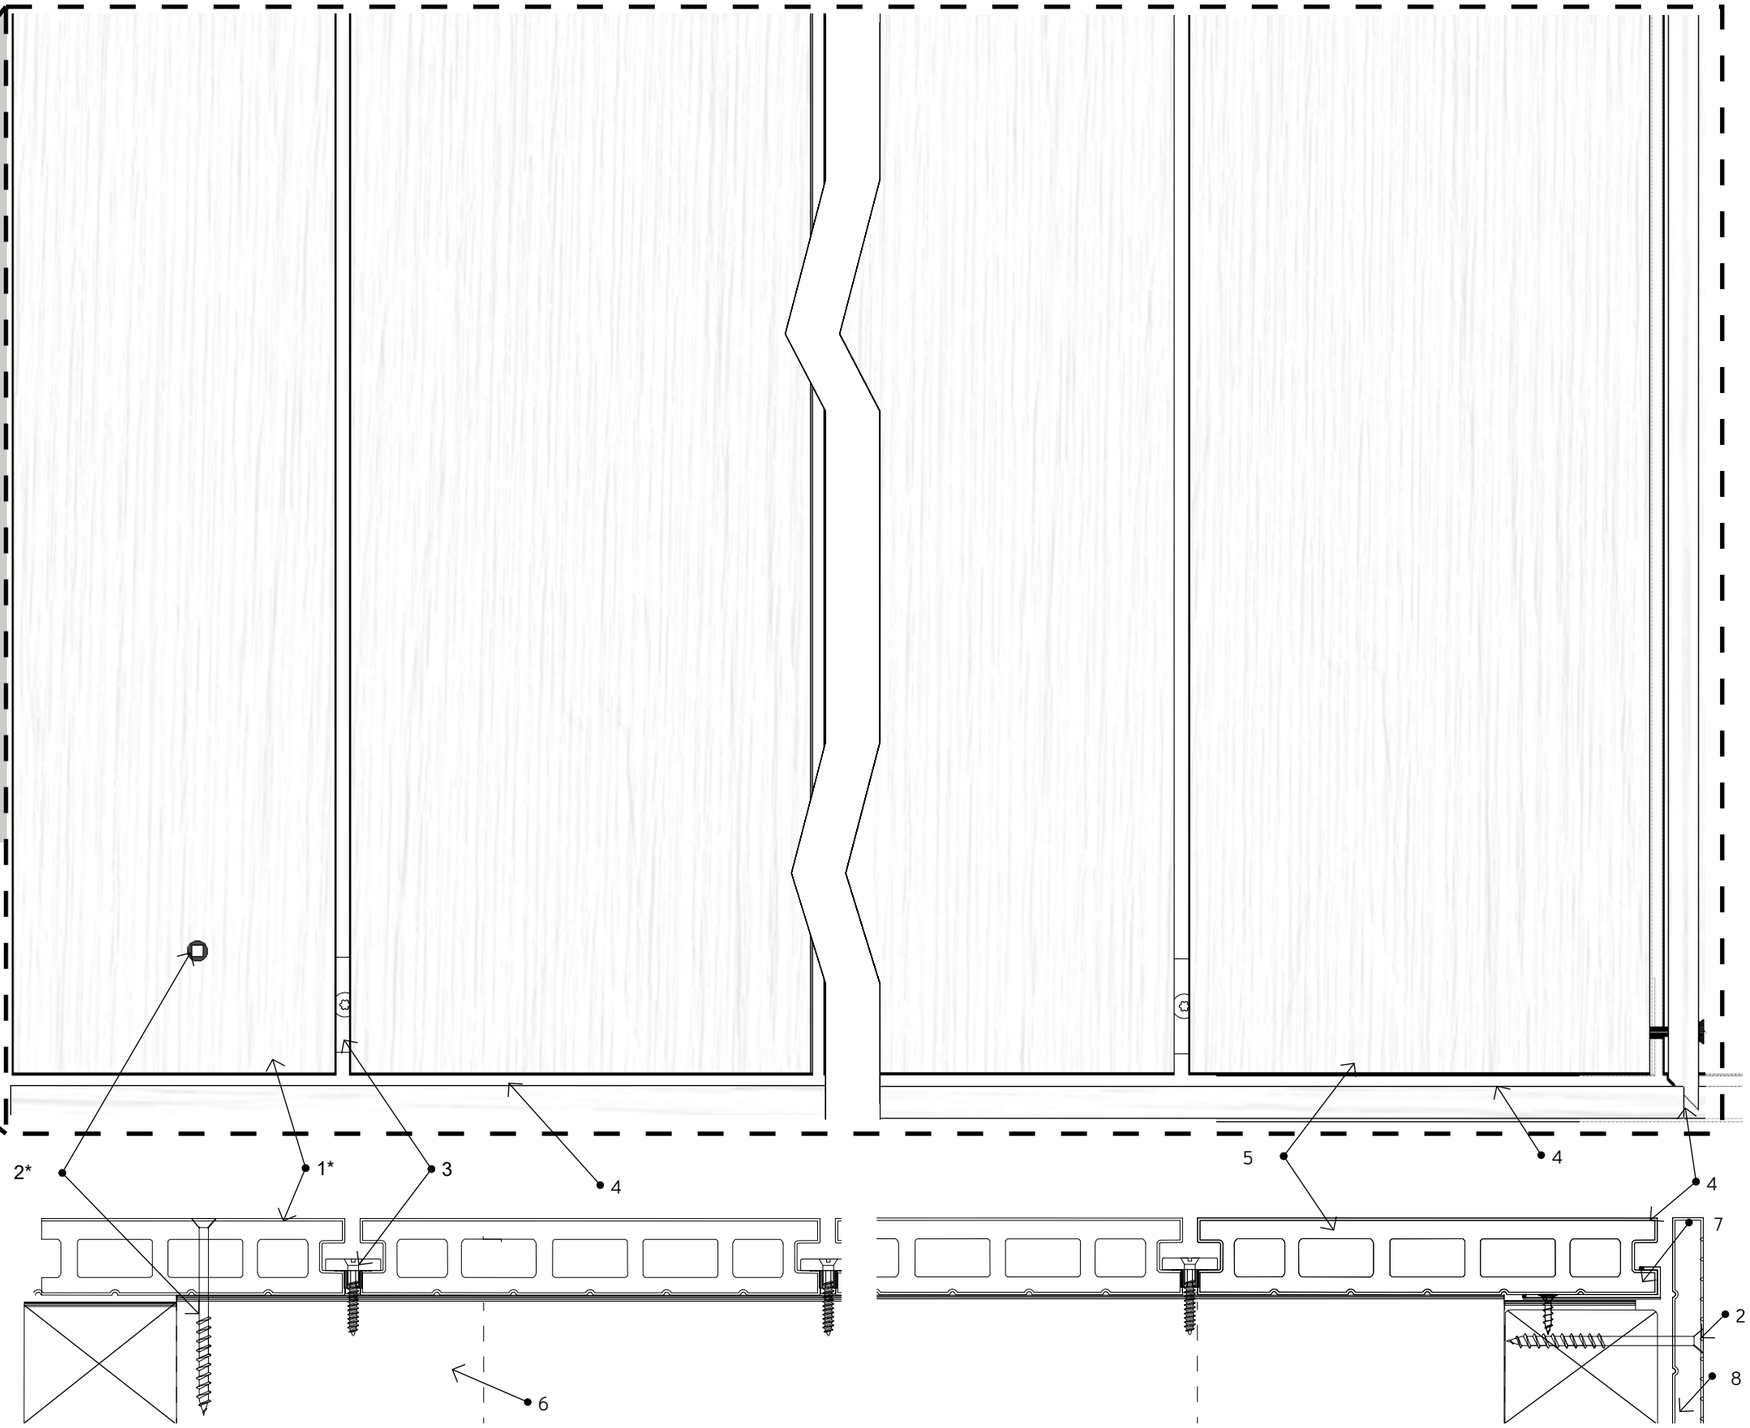

ECOSCAPE UK
www.ecoscapeuk.co.uk | 0845 9011 988

Ecoscape UK
Higher Broadfield Farm,
Heywood OL10 2TA
www.ecoscapeuk.co.uk
+44 (0) 845 901 1988 / sales@ecoscapeuk.co.uk

Division
Decking
Range
Forma
Item
3.0m Deck Board

Title
ECO16XX30-001
Scale
As Shown @ A3
Sheet
4/4

Description
Forma Deck Board 3000mm Detail
Drawing No
ECO16XX30-001
Part Code
ECO16XX30

Issued
03/02/22
Revision
2